JOHNS CREEK PARKWAY AT MCGINNIS FERRY ROAD

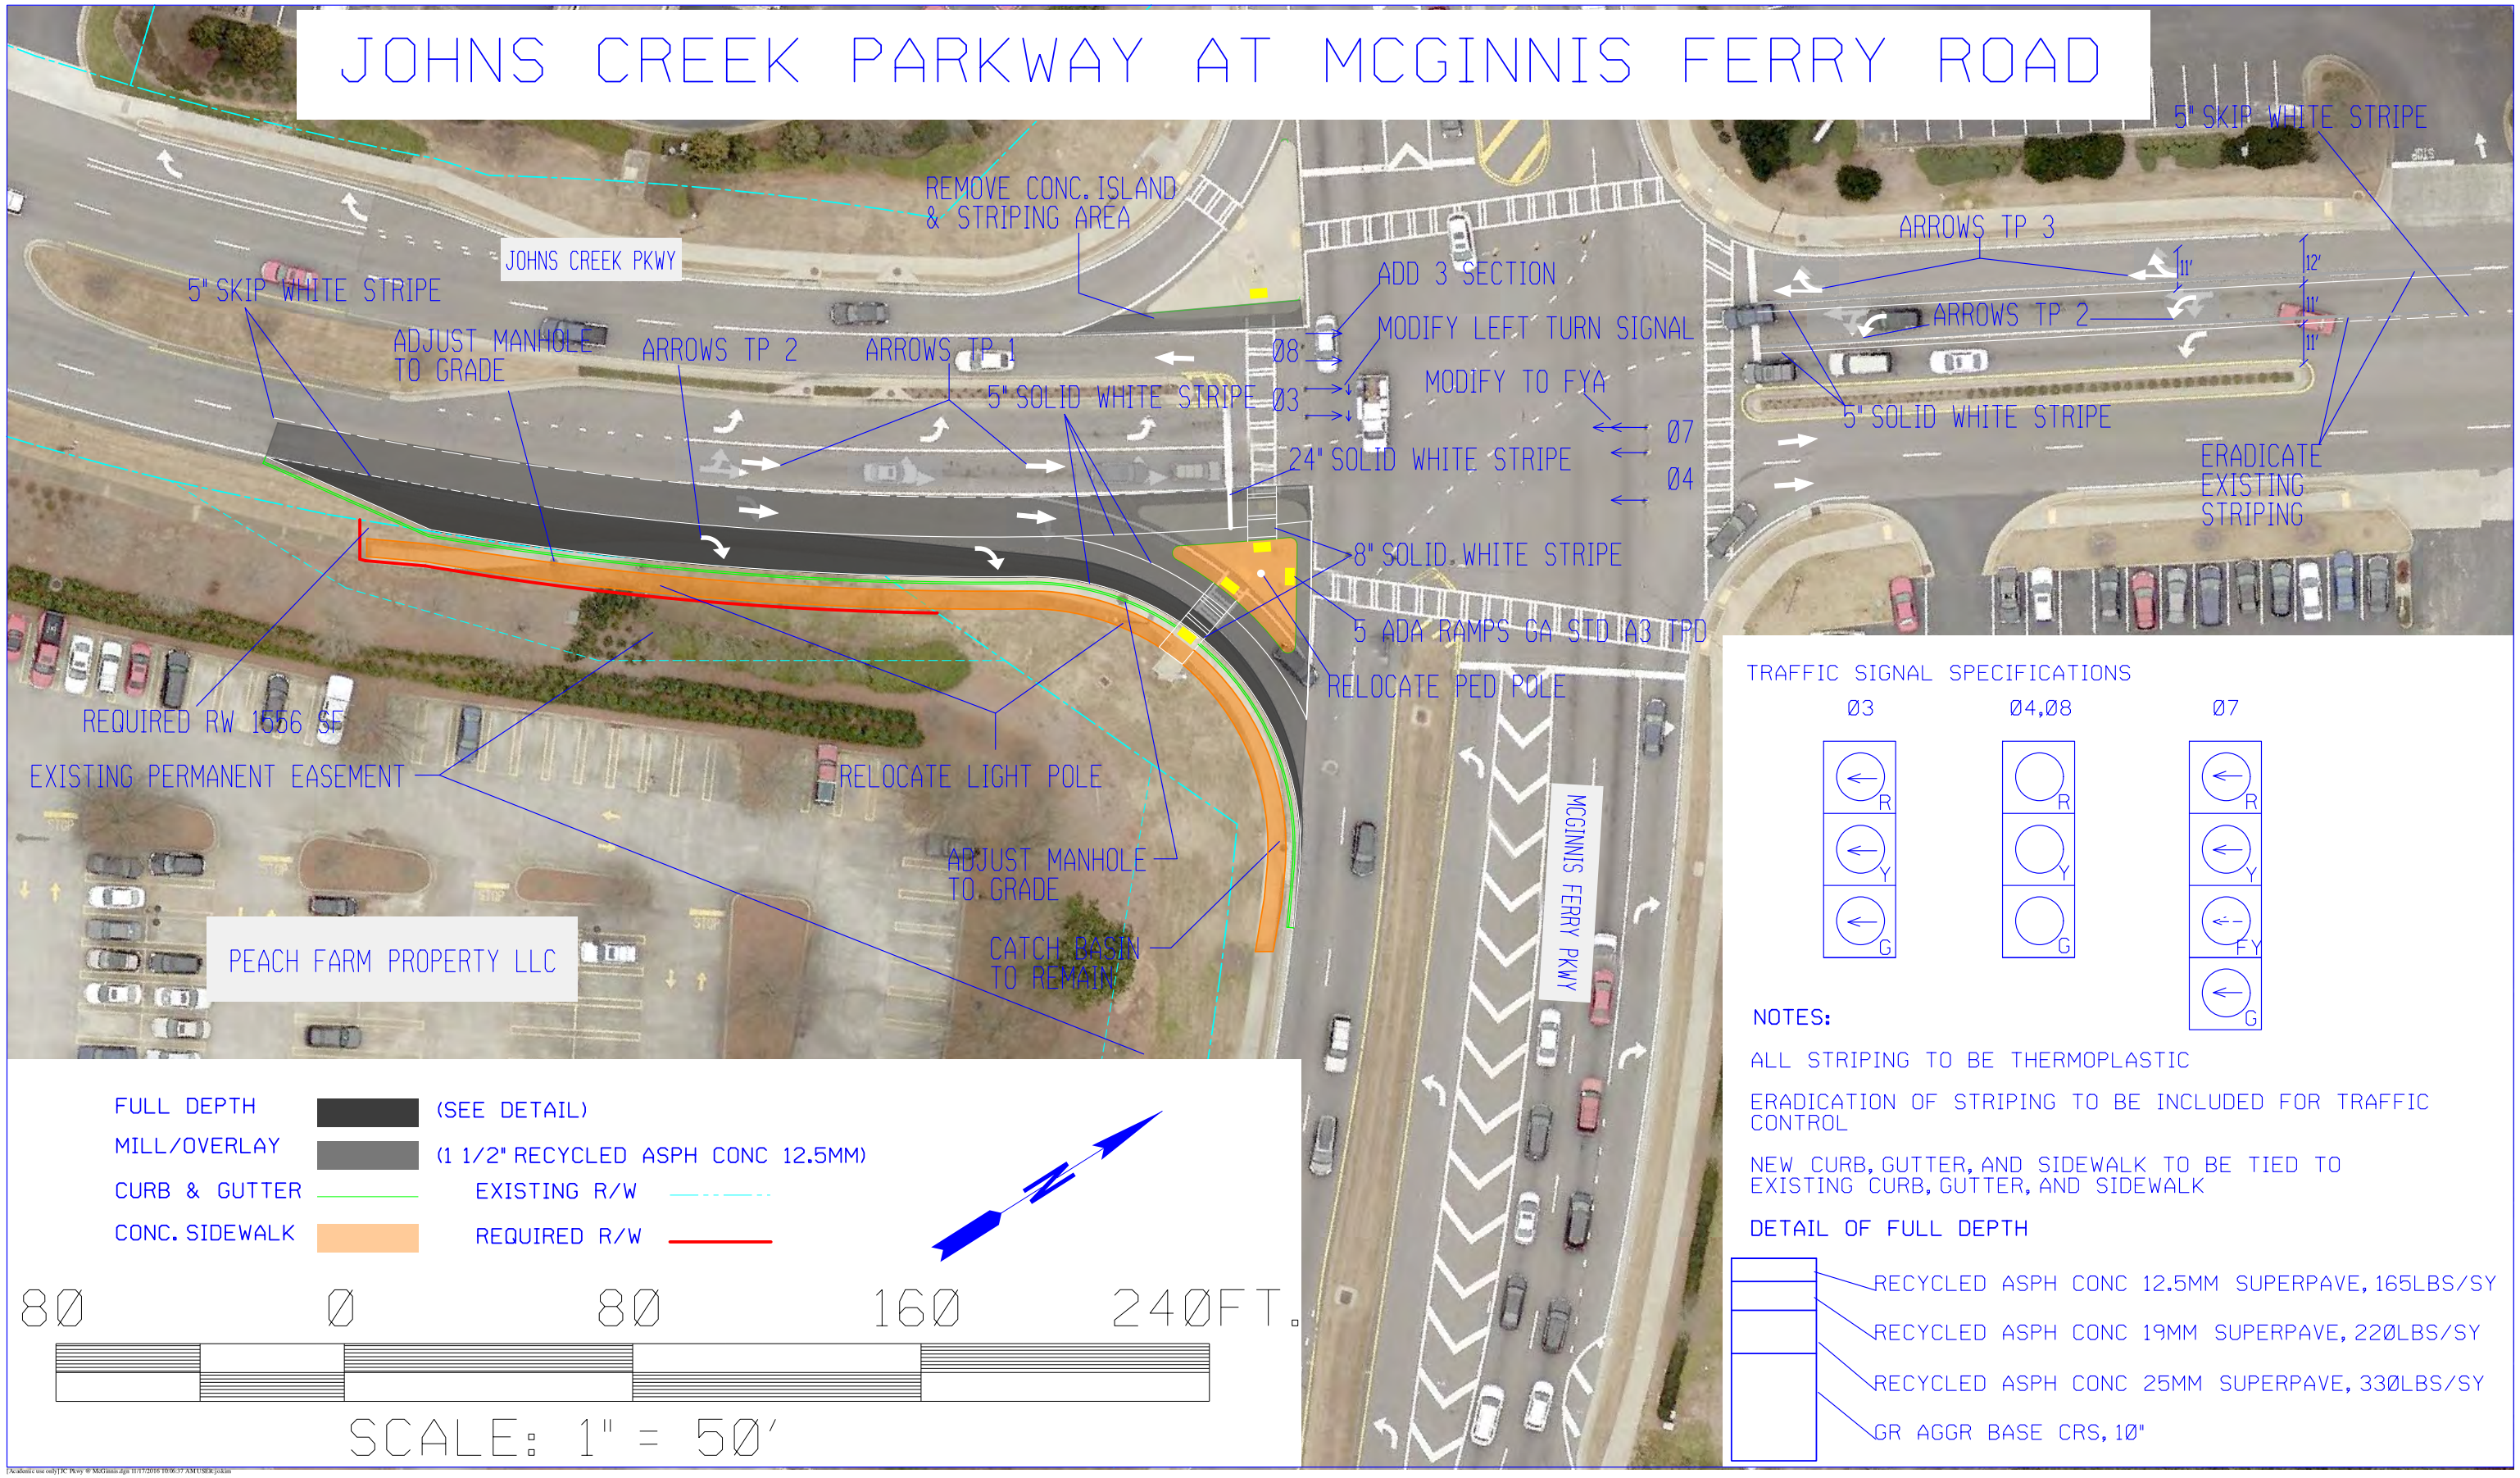

TRAFFIC SIGNAL SPECIFICATIONS

NOTES:

ALL STRIPING TO BE THERMOPLASTIC

ERADICATION OF STRIPING TO BE INCLUDED FOR TRAFFIC CONTROL

NEW CURB, GUTTER, AND SIDEWALK TO BE TIED TO EXISTING CURB, GUTTER, AND SIDEWALK

DETAIL OF FULL DEPTH

Academic use only JK Pkwy @ McGinnis.dgn 11/17/2016 10:06:37 AM USER: jcokins