FOR COLOR KEY SEE SHEET A-201

2 A901 ILLUSTRATION OF EXTERIOR MATERIAL COLORS
SCALE : 3/32" = 1'-0"

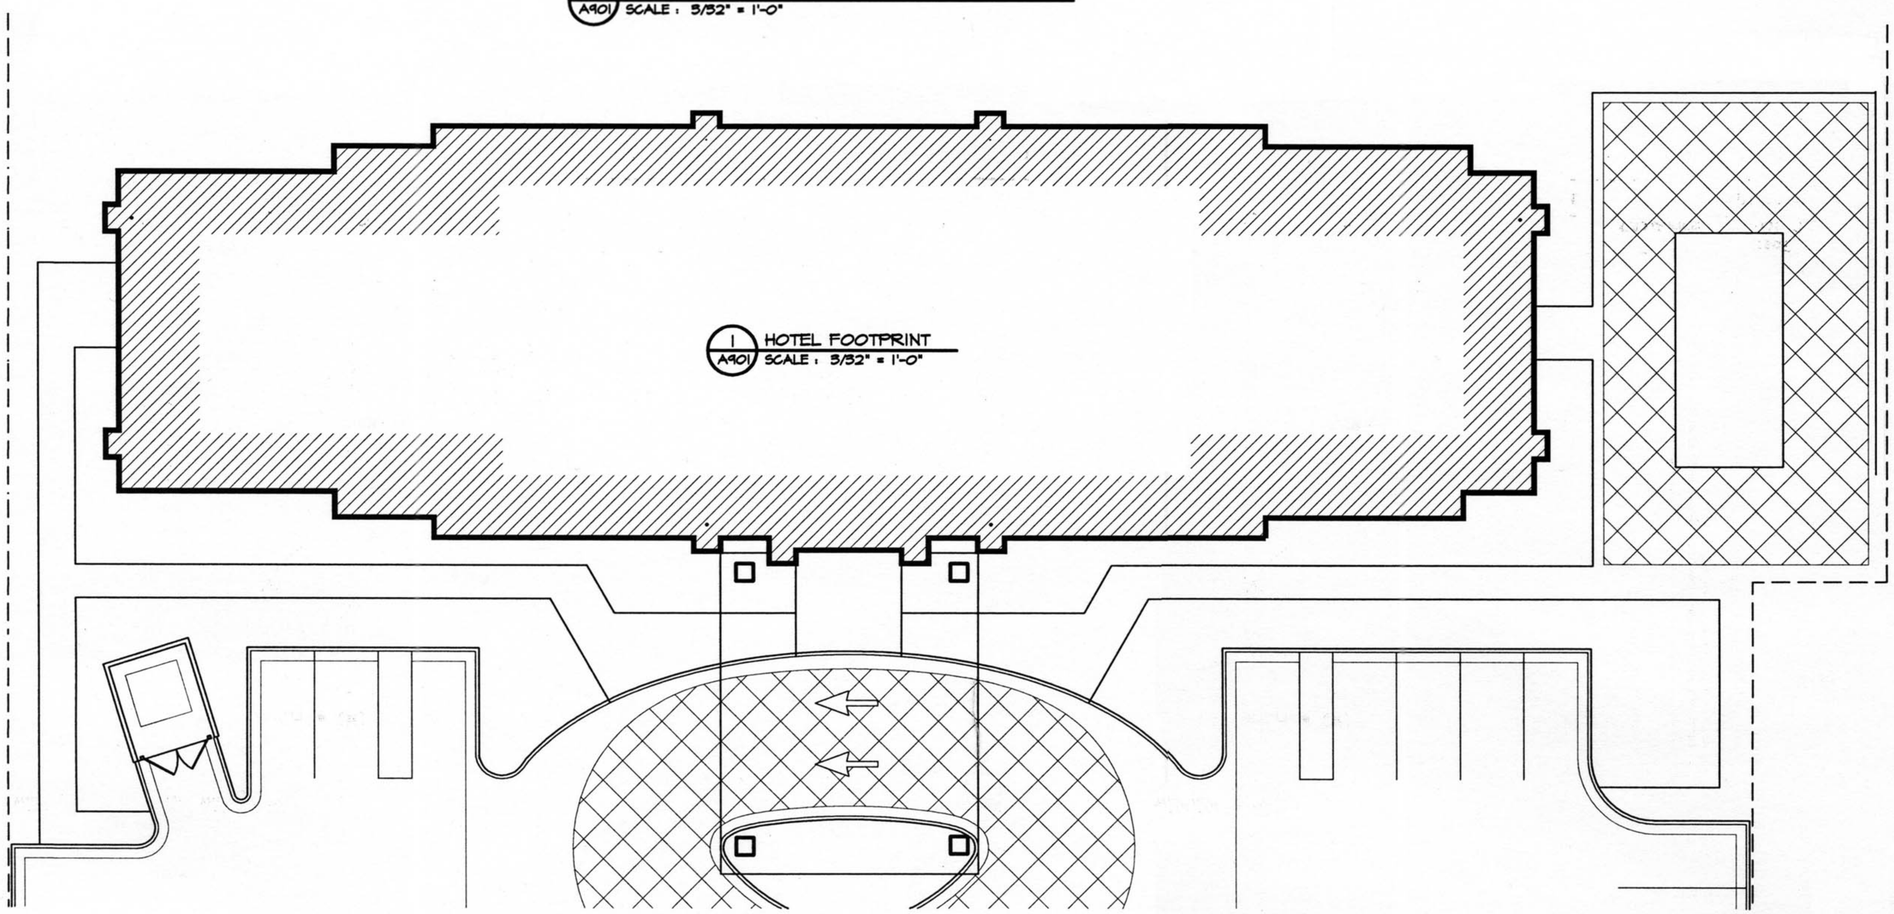

1 A901 HOTEL FOOTPRINT
SCALE : 3/32" = 1'-0"

RICHARD RAUH & ASSOCIATES/Architecture

433 BISHOP STREET, N.W. ATLANTA, GEORGIA 30318

REVISIONS

COPYRIGHT 2013, RICHARD RAUH & ASSOCIATES, LTD.

THIS DRAWING IS THE PROPERTY OF THE ARCHITECT, RE-PRODUCING, COPYING, TRACING, OR ALTERING ALL OR ANY PART OF IT IS PROHIBITED WITHOUT WRITTEN PERMISSION OF THE ARCHITECT. THIS DRAWING MAY NOT BE USED FOR ANY PURPOSE INCLUDING DEAL SITE/LAND TRANSACTIONS, CONSTRUCTION ACTIVITIES, OR AS A REFERENCE OR BASIS FOR FOREGOING DESIGN DOCUMENTATION WITHOUT THE DIRECT PARTICIPATION AND/OR WRITTEN PERMISSION OF THE ARCHITECT. THIS DRAWING SHALL BE RETURNED UPON REQUEST.

RICHARD RAUH & ASSOCIATES, LTD. ARCHITECTS
TELEPHONE: 404-870-3888 FAX: 404-870-3946

Hampton Inn

EXTERIOR COLOR ILLUSTRATION

HAMPTON INN by Hilton
Johns Creek, Georgia

SOUTHERN STATES MANAGEMENT / DEVELOPER Contact Bob Ray (770) 497-4570
HILTON WORLDWIDE / MEMPHIS, TENNESSEE

SHEET NUMBER
A901

PROJECT NUMBER 1553

DATE

1553—Johns Creek HIS site