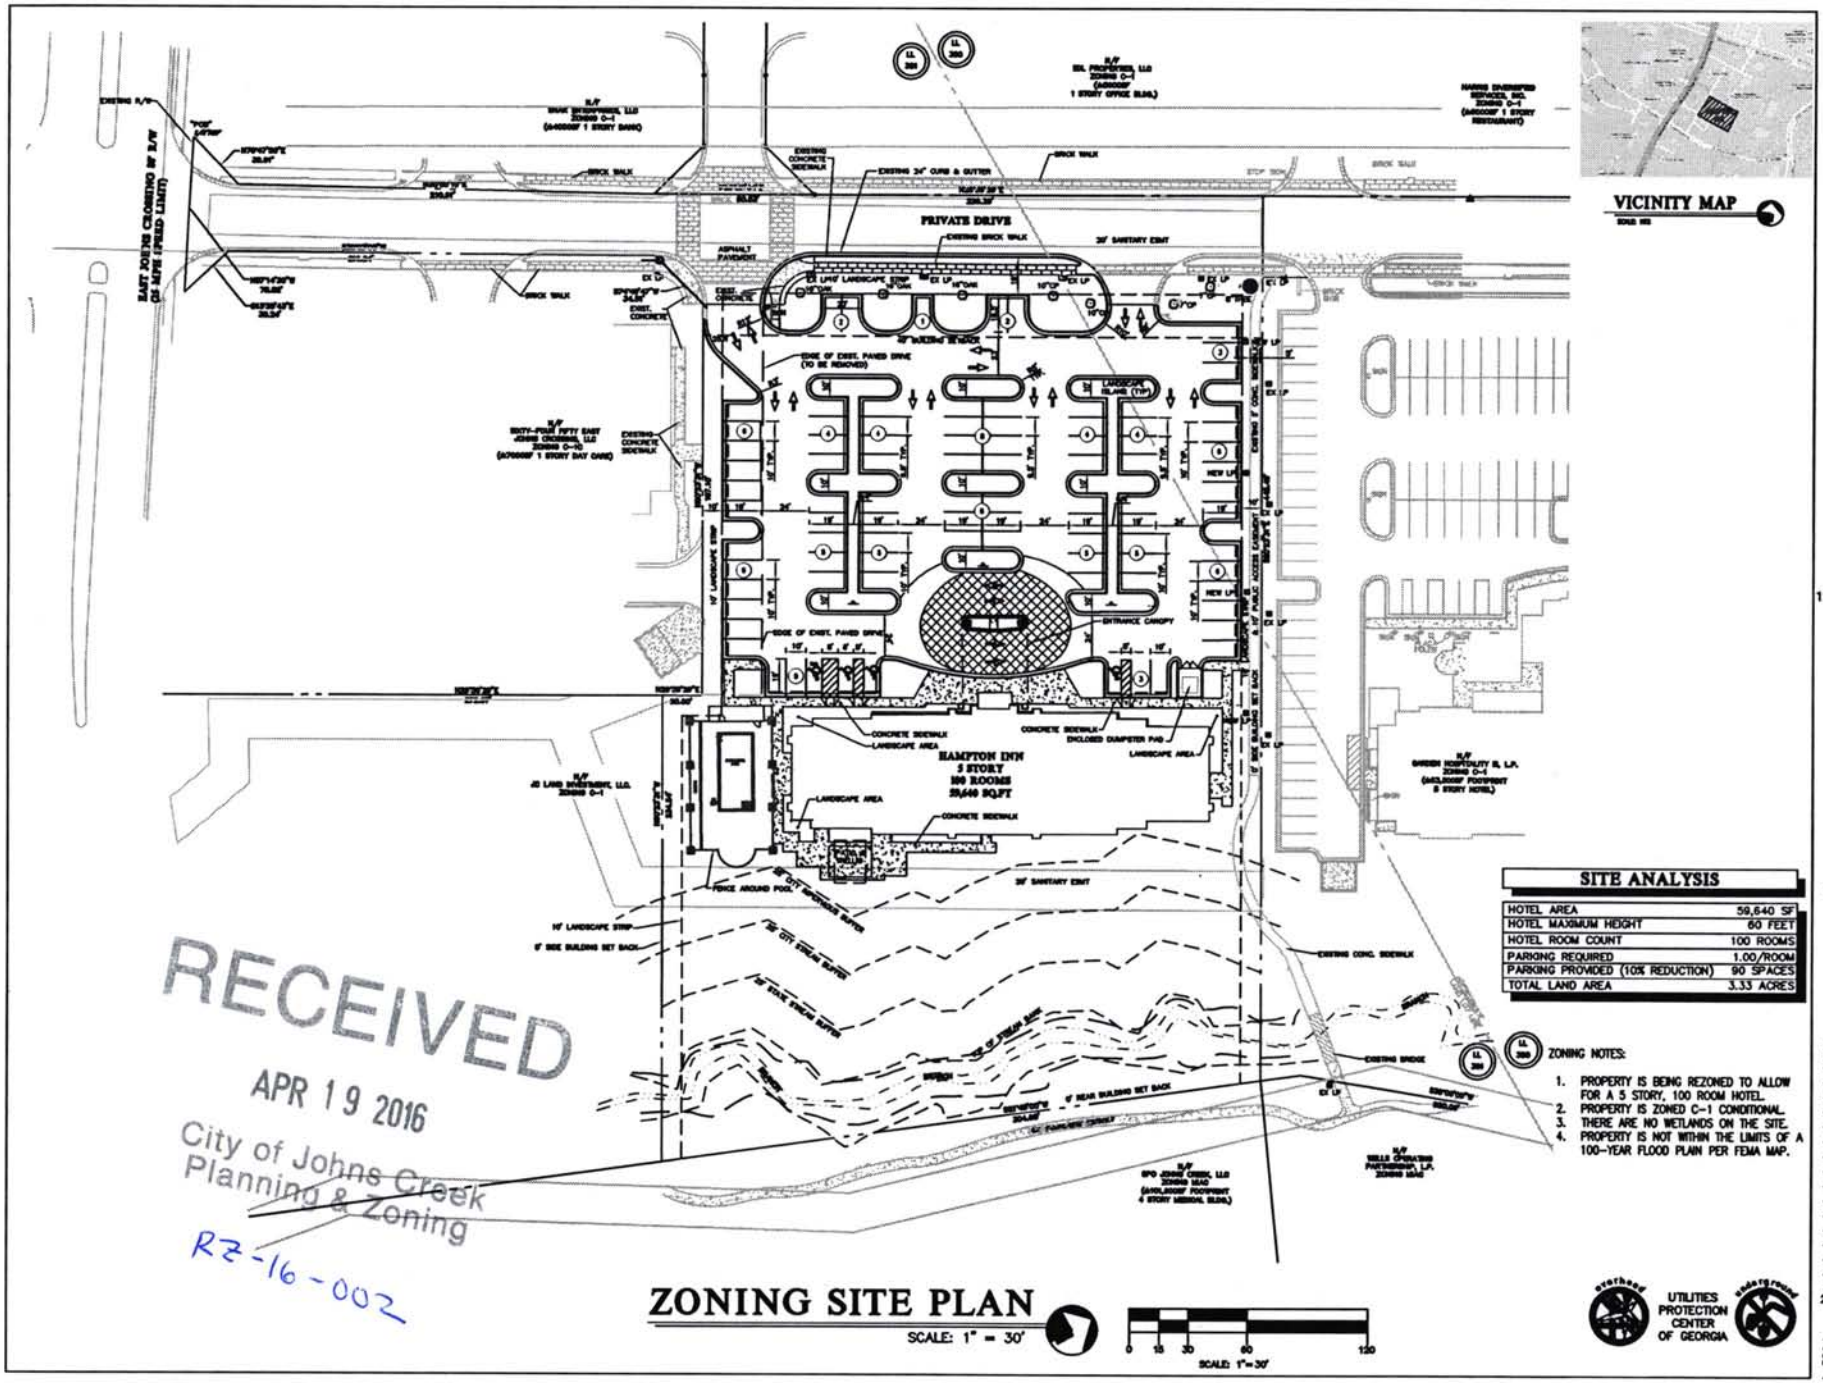

SITE ANALYSIS

HOTEL AREA	59,640 SF
HOTEL MAXIMUM HEIGHT	60 FEET
HOTEL ROOM COUNT	100 ROOMS
PARKING REQUIRED	1.00/ROOM
PARKING PROVIDED (10% REDUCTION)	90 SPACES
TOTAL LAND AREA	3.33 ACRES

ZONING NOTES:

1. PROPERTY IS BEING REZONED TO ALLOW FOR A 5 STORY, 100 ROOM HOTEL.
2. PROPERTY IS ZONED C-1 CONDITIONAL.
3. THERE ARE NO WETLANDS ON THE SITE.
4. PROPERTY IS NOT WITHIN THE LIMITS OF A 100-YEAR FLOOD PLAIN PER FEMA MAP.

UTILITIES PROTECTION CENTER OF GEORGIA

RECEIVED
APR 19 2016
City of Johns Creek
Planning & Zoning

RZ-16-002

LAND PLANNERS
ENGINEERS + SURVEYORS
TRANSPORTATION
LANDSCAPE ARCHITECTS
85-A MILL STREET
SUITE 200
ROSWELL, GEORGIA 30075
VOICE 770.650.7585
FAX 770.650.7584
www.paulsonmitchell.com

PAULSON MITCHELL INCORPORATED

PROJECT:

Hampton Inn

11865 MEDLOCK BRIDGE ROAD
LAND LOTS 380 & 381
1st DISTRICT
1st SECTION

CITY OF JOHNS CREEK
FULTON COUNTY,
GEORGIA

FOR:

SOUTHERN STATES MANAGEMENT

4030 JOHNS CREEK PARKWAY
SUWANEE, GEORGIA 30024
(770) 497-4570

REVISIONS

03.21.16
04.18.16

2016120Z.DWG 03.08.16

ZONING SITE PLAN Z.1