STREAM BUFFER REVEGITATION/MITIGATION PLANS

RECEIVED
V - 21 - 011
NOV 09 2021
City of Johns Creek
Community Development

KEY

- SMALL TREES
- SHRUBS
- GROUNDCOVER

CALCULATIONS

TOTAL DISTURBED = 470 SF

2 SMALL TREES @ 100SF EA = **200 SF**
12 SMALL SHRUBS @ 16 SF EA = **192 SF**
20 PERENIALS @ 4 SF EA = **80 SF**
472 SF

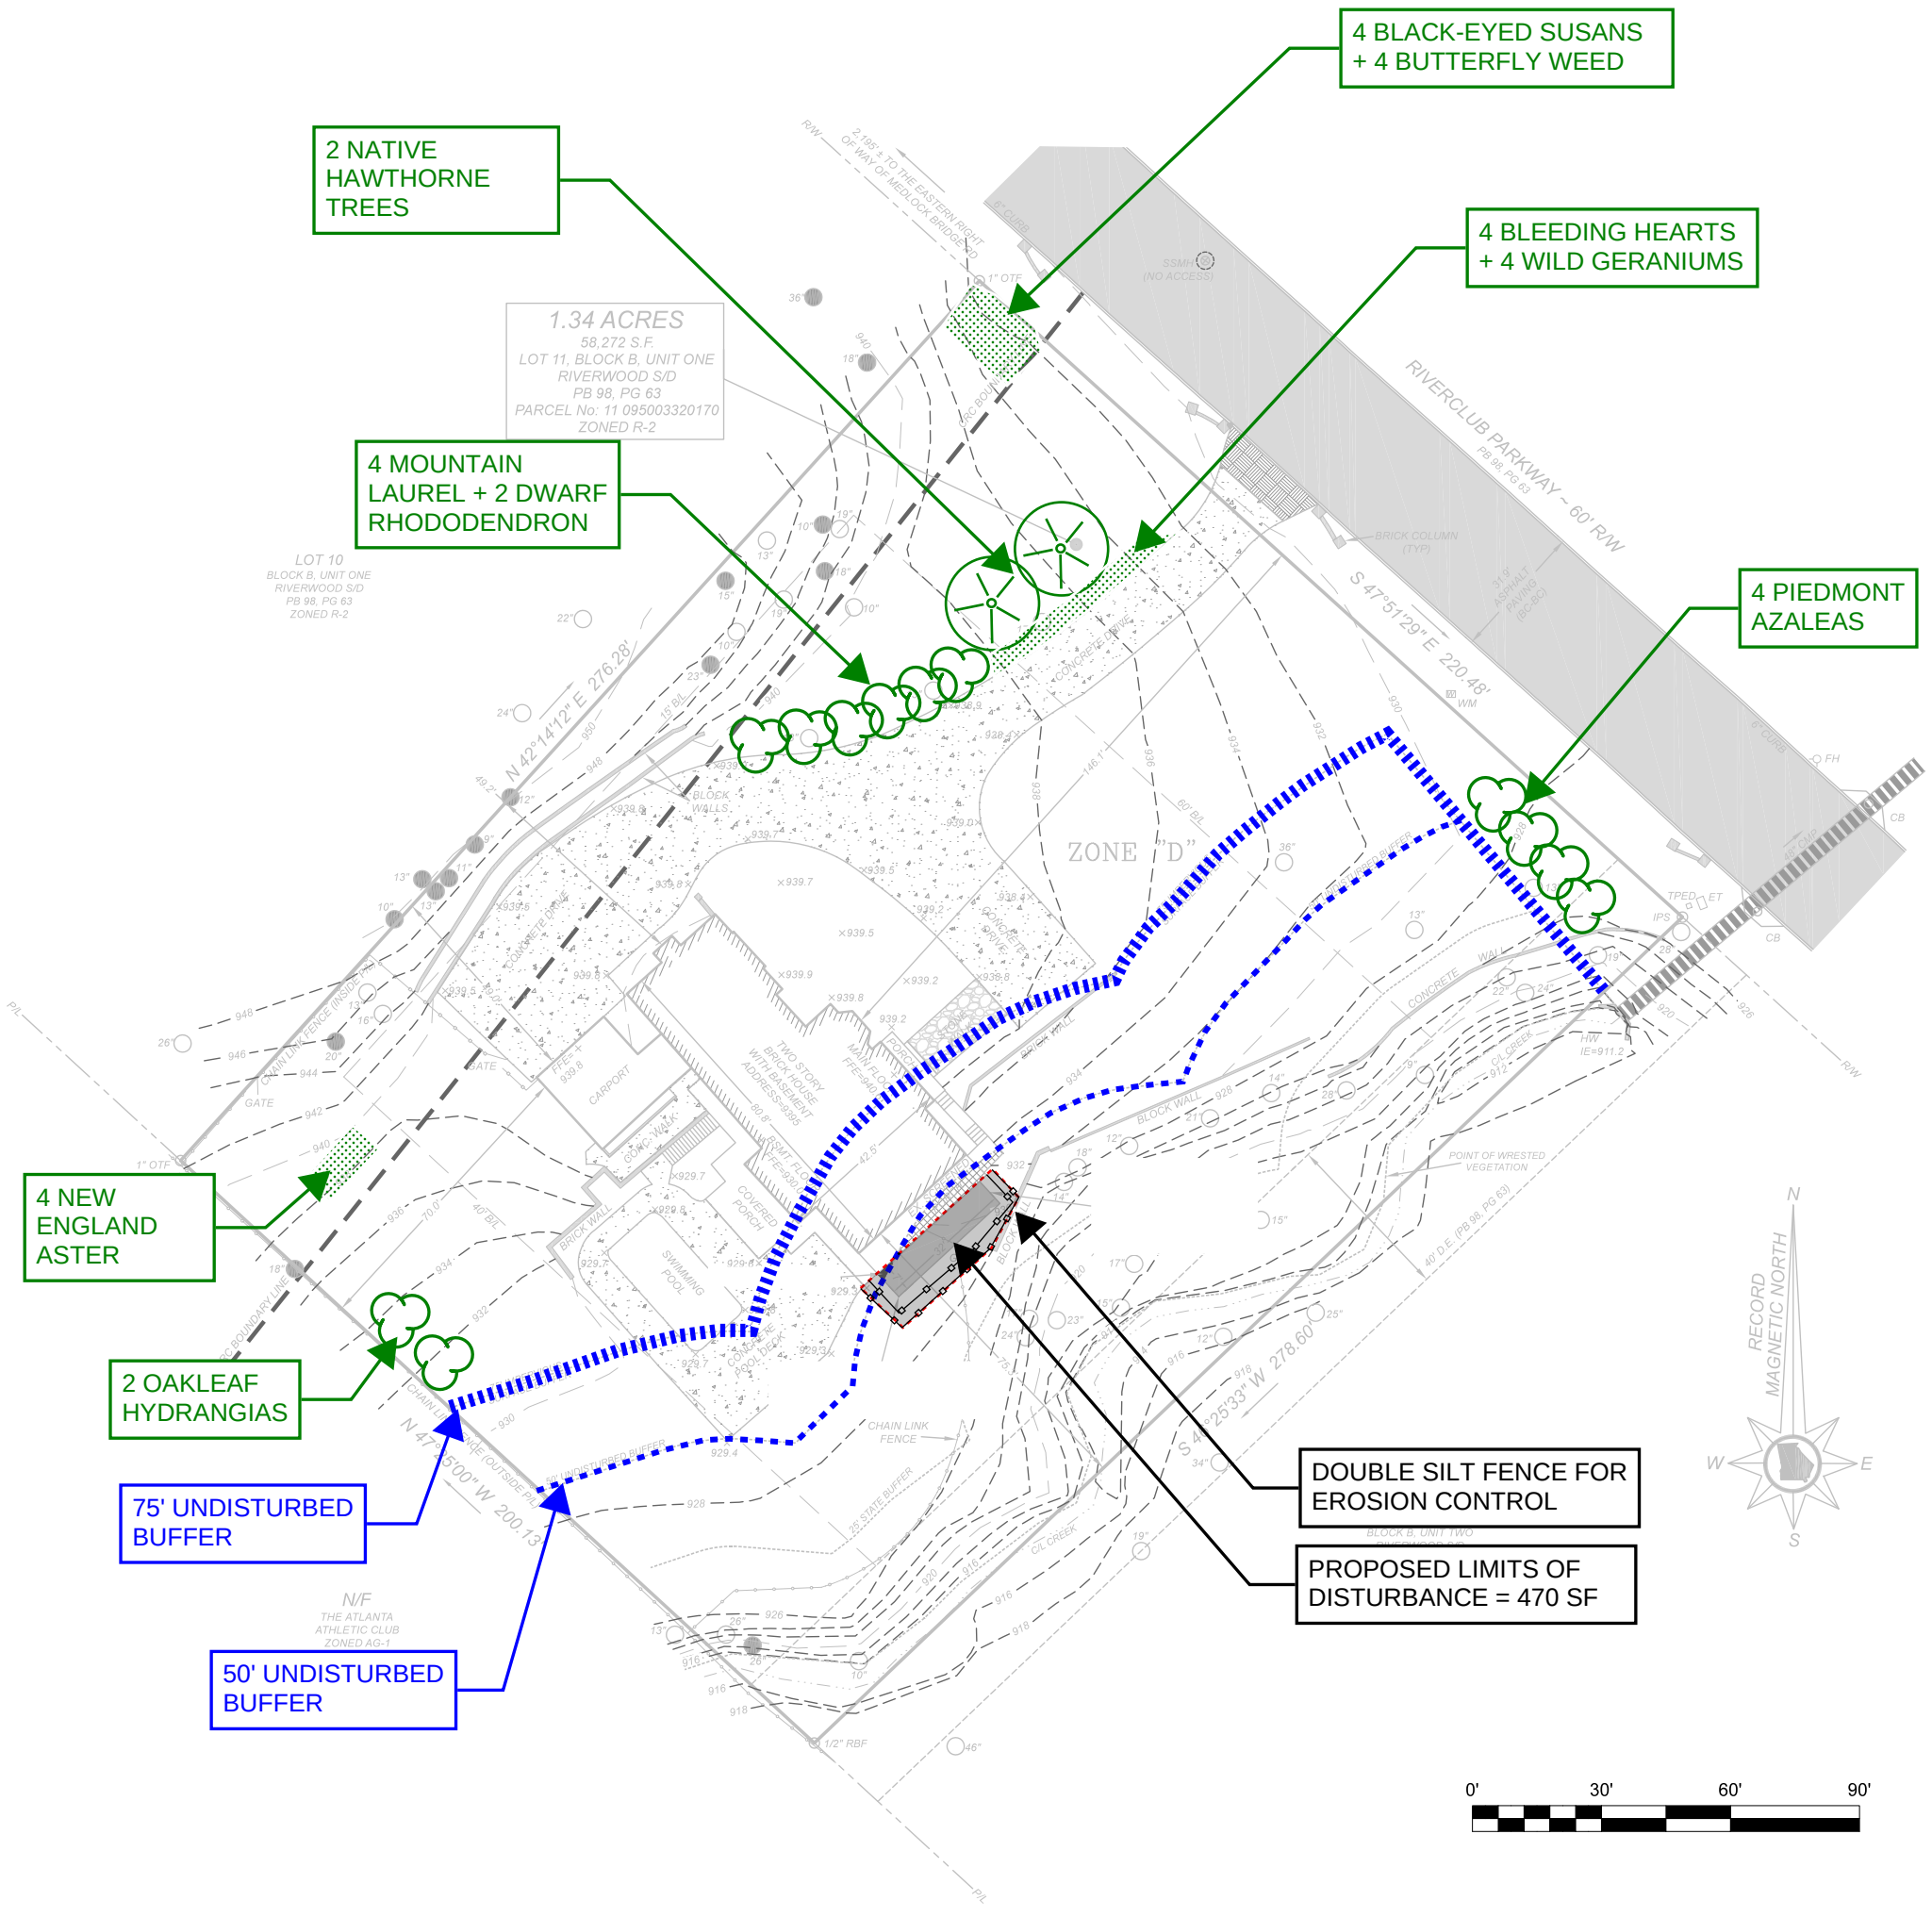

NOTE: THIS DRAWING IS A SUPPLEMT TO THE ...